


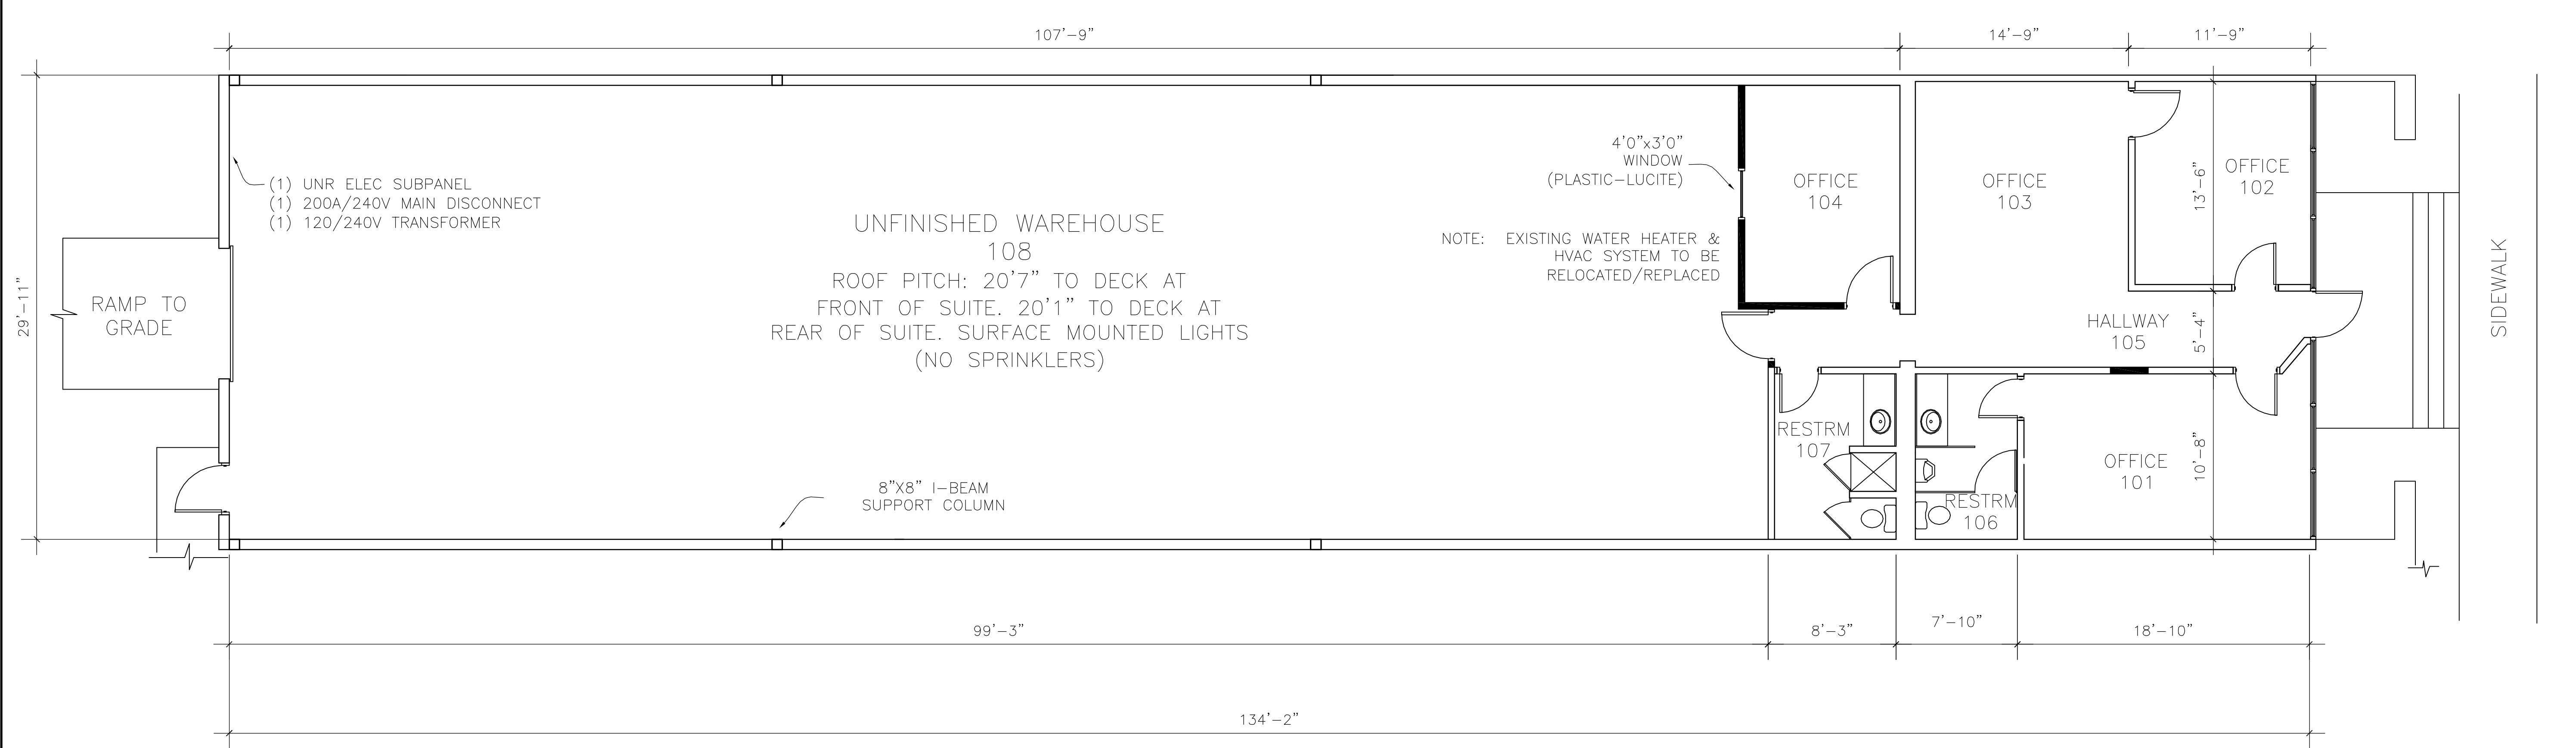

NOTE: TENANT TO SELECT NEW
CARPET AND PAINT COLORS

PROPOSED FLOOR PLAN:
SCALE: 3/16" = 1'